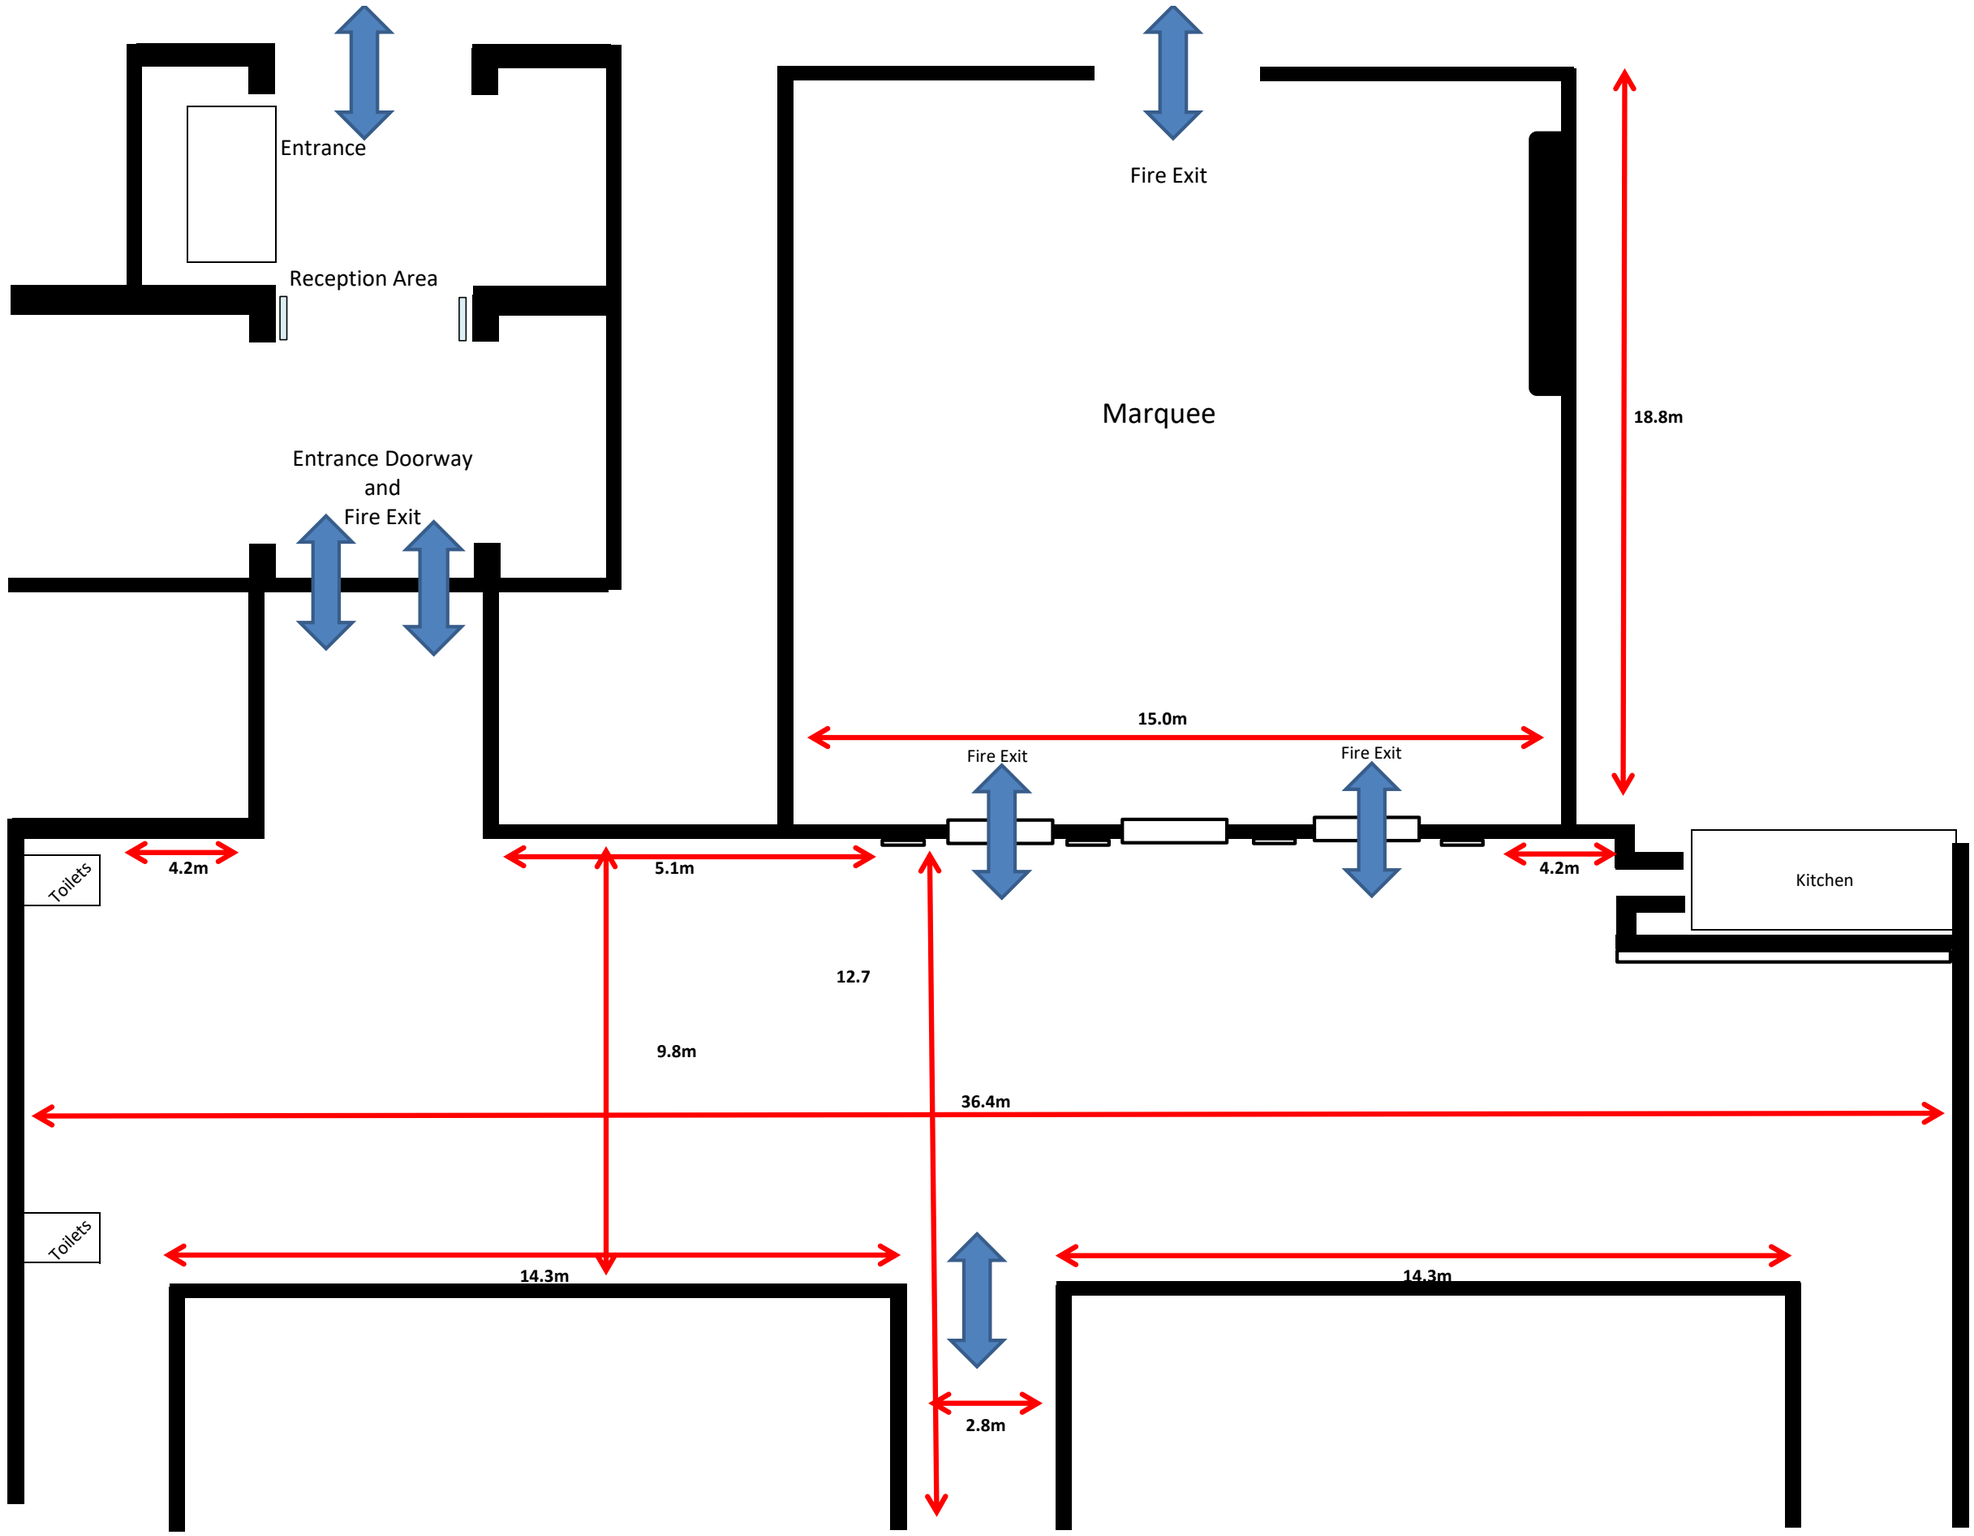
Entrance
Reception Area
Entrance Doorway
and
Fire Exit
Fire Exit
Marquee
18.8m
15.0m
Fire Exit
Fire Exit
Toilets
4.2m
5.1m
4.2m
Kitchen
12.7
9.8m
36.4m
Toilets
14.3m
14.3m
2.8m